Scheduled Site/Overlay Area No. 15
Kauri Milk Processing Complex

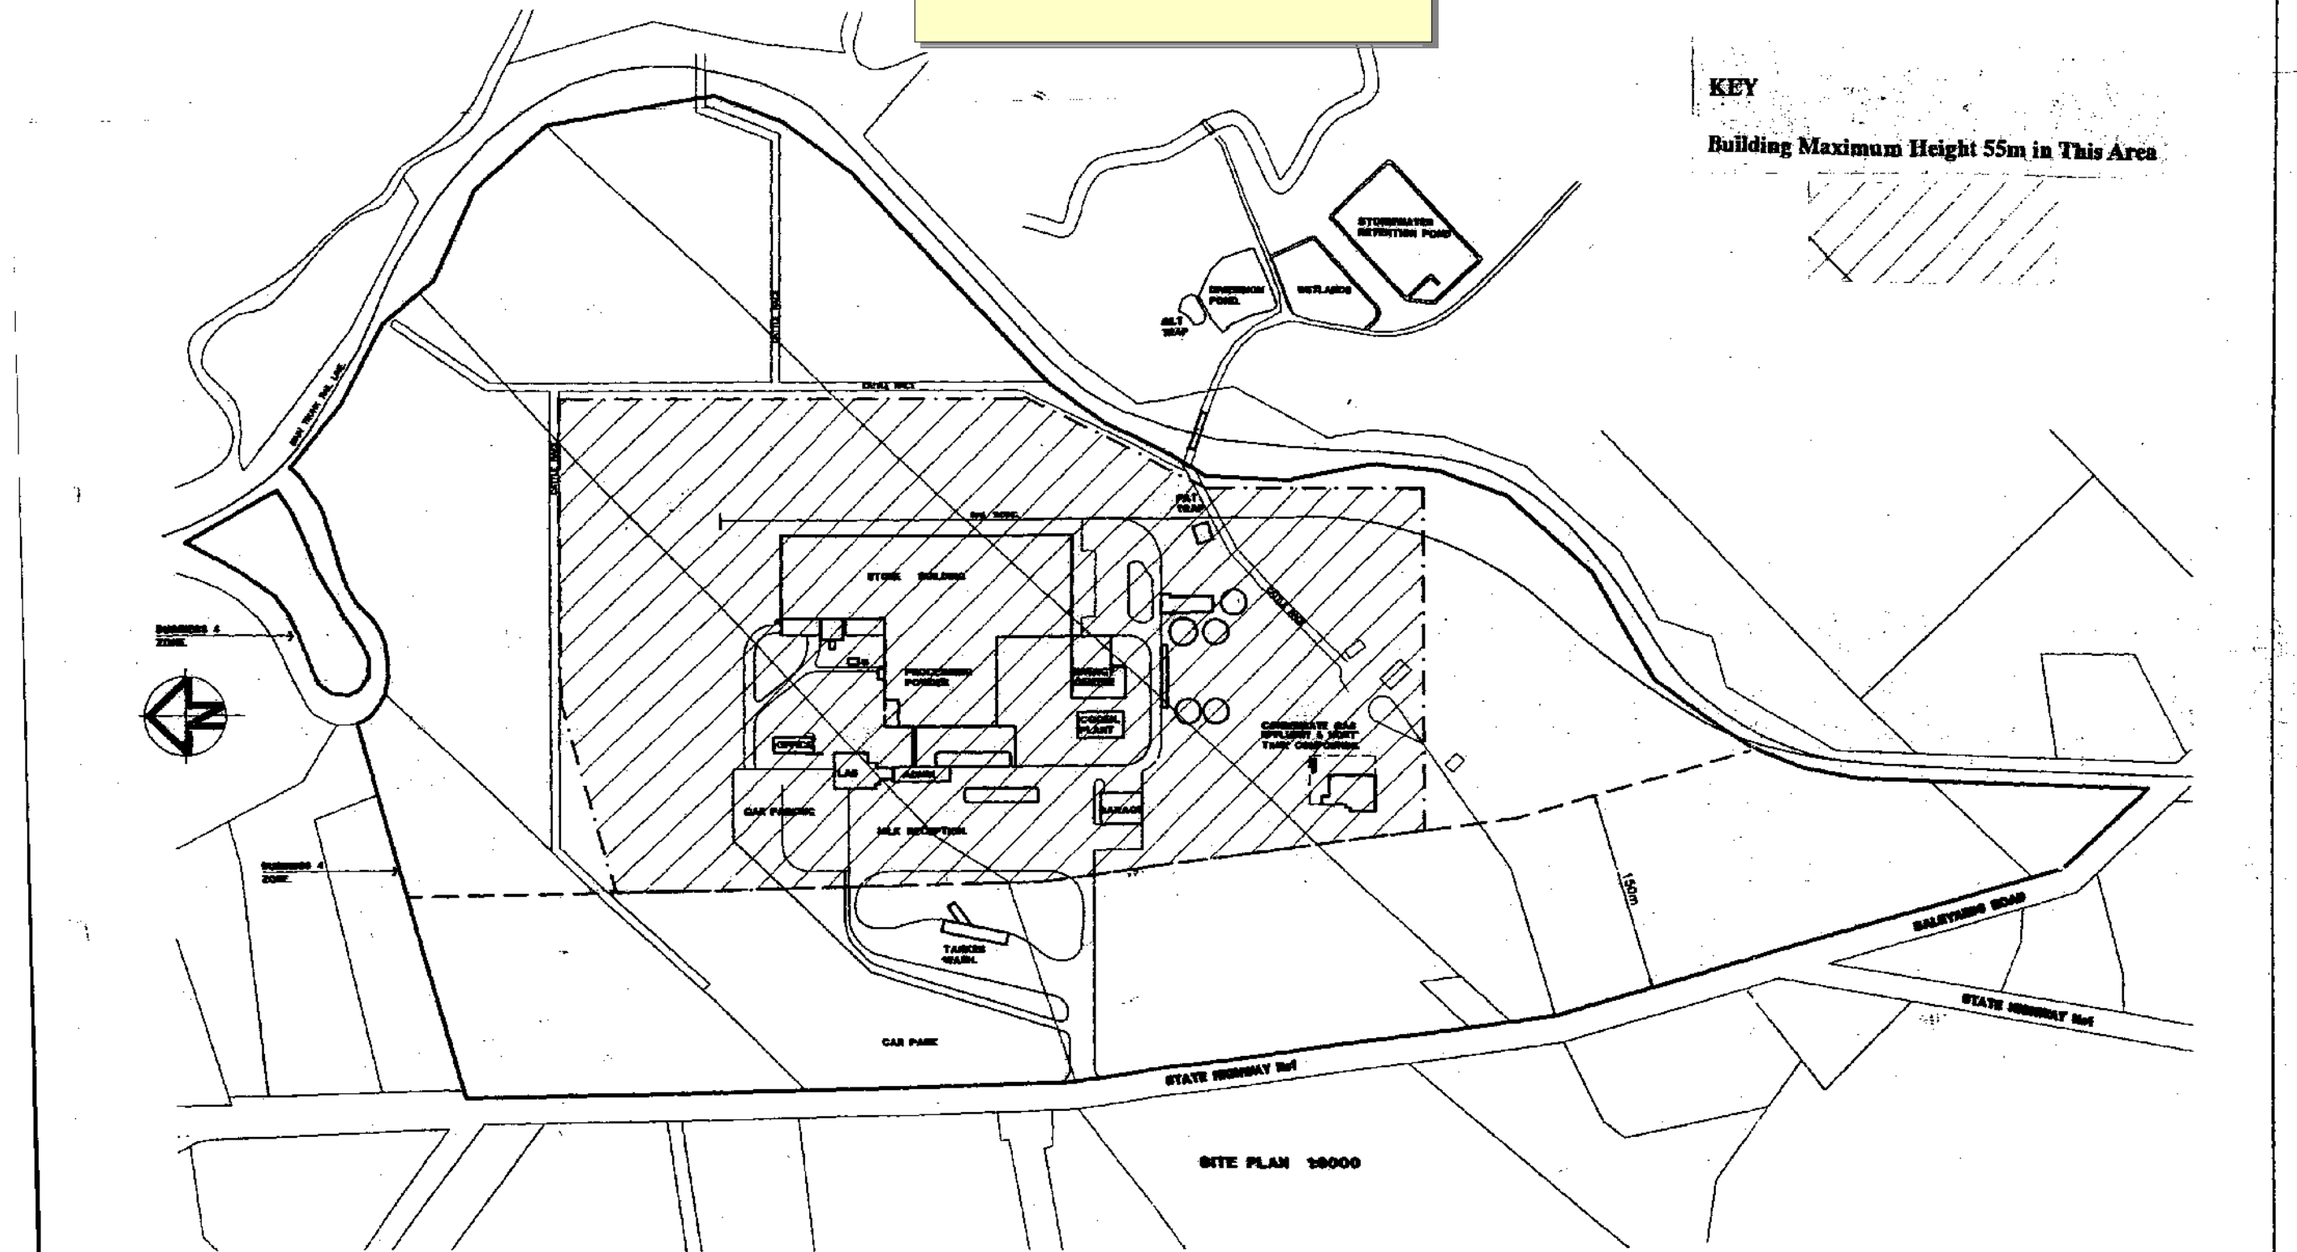

8424 Fig 3

DRAFT

HAWTHORN GEDDES
engineers and architects
7 SELWYN AVENUE, P.O. BOX 575, WHANGAREI
TELEPHONE (09) 438 7139 FAX (09) 430 0711
EMAIL: hg@hgcs.co.nz

CLIENT KIWI CO-OPERATIVE DAIRIES LIMITED
KAURI MILK PROCESSING COMPLEX
PROJECT CONCEPT PLAN.

No	REVISION DETAILS	BY	DATE
B	CONCEPT PLAN	BL	11.10.00
A	REVISED SITE PLAN	PH	05.07.00

DATE OCT 2000 | DRAWN BL | SCALE 1:2000 | CHCK | APPRD | CLIENT No A3385 | A2 | REV B | SHT 01 OF 01