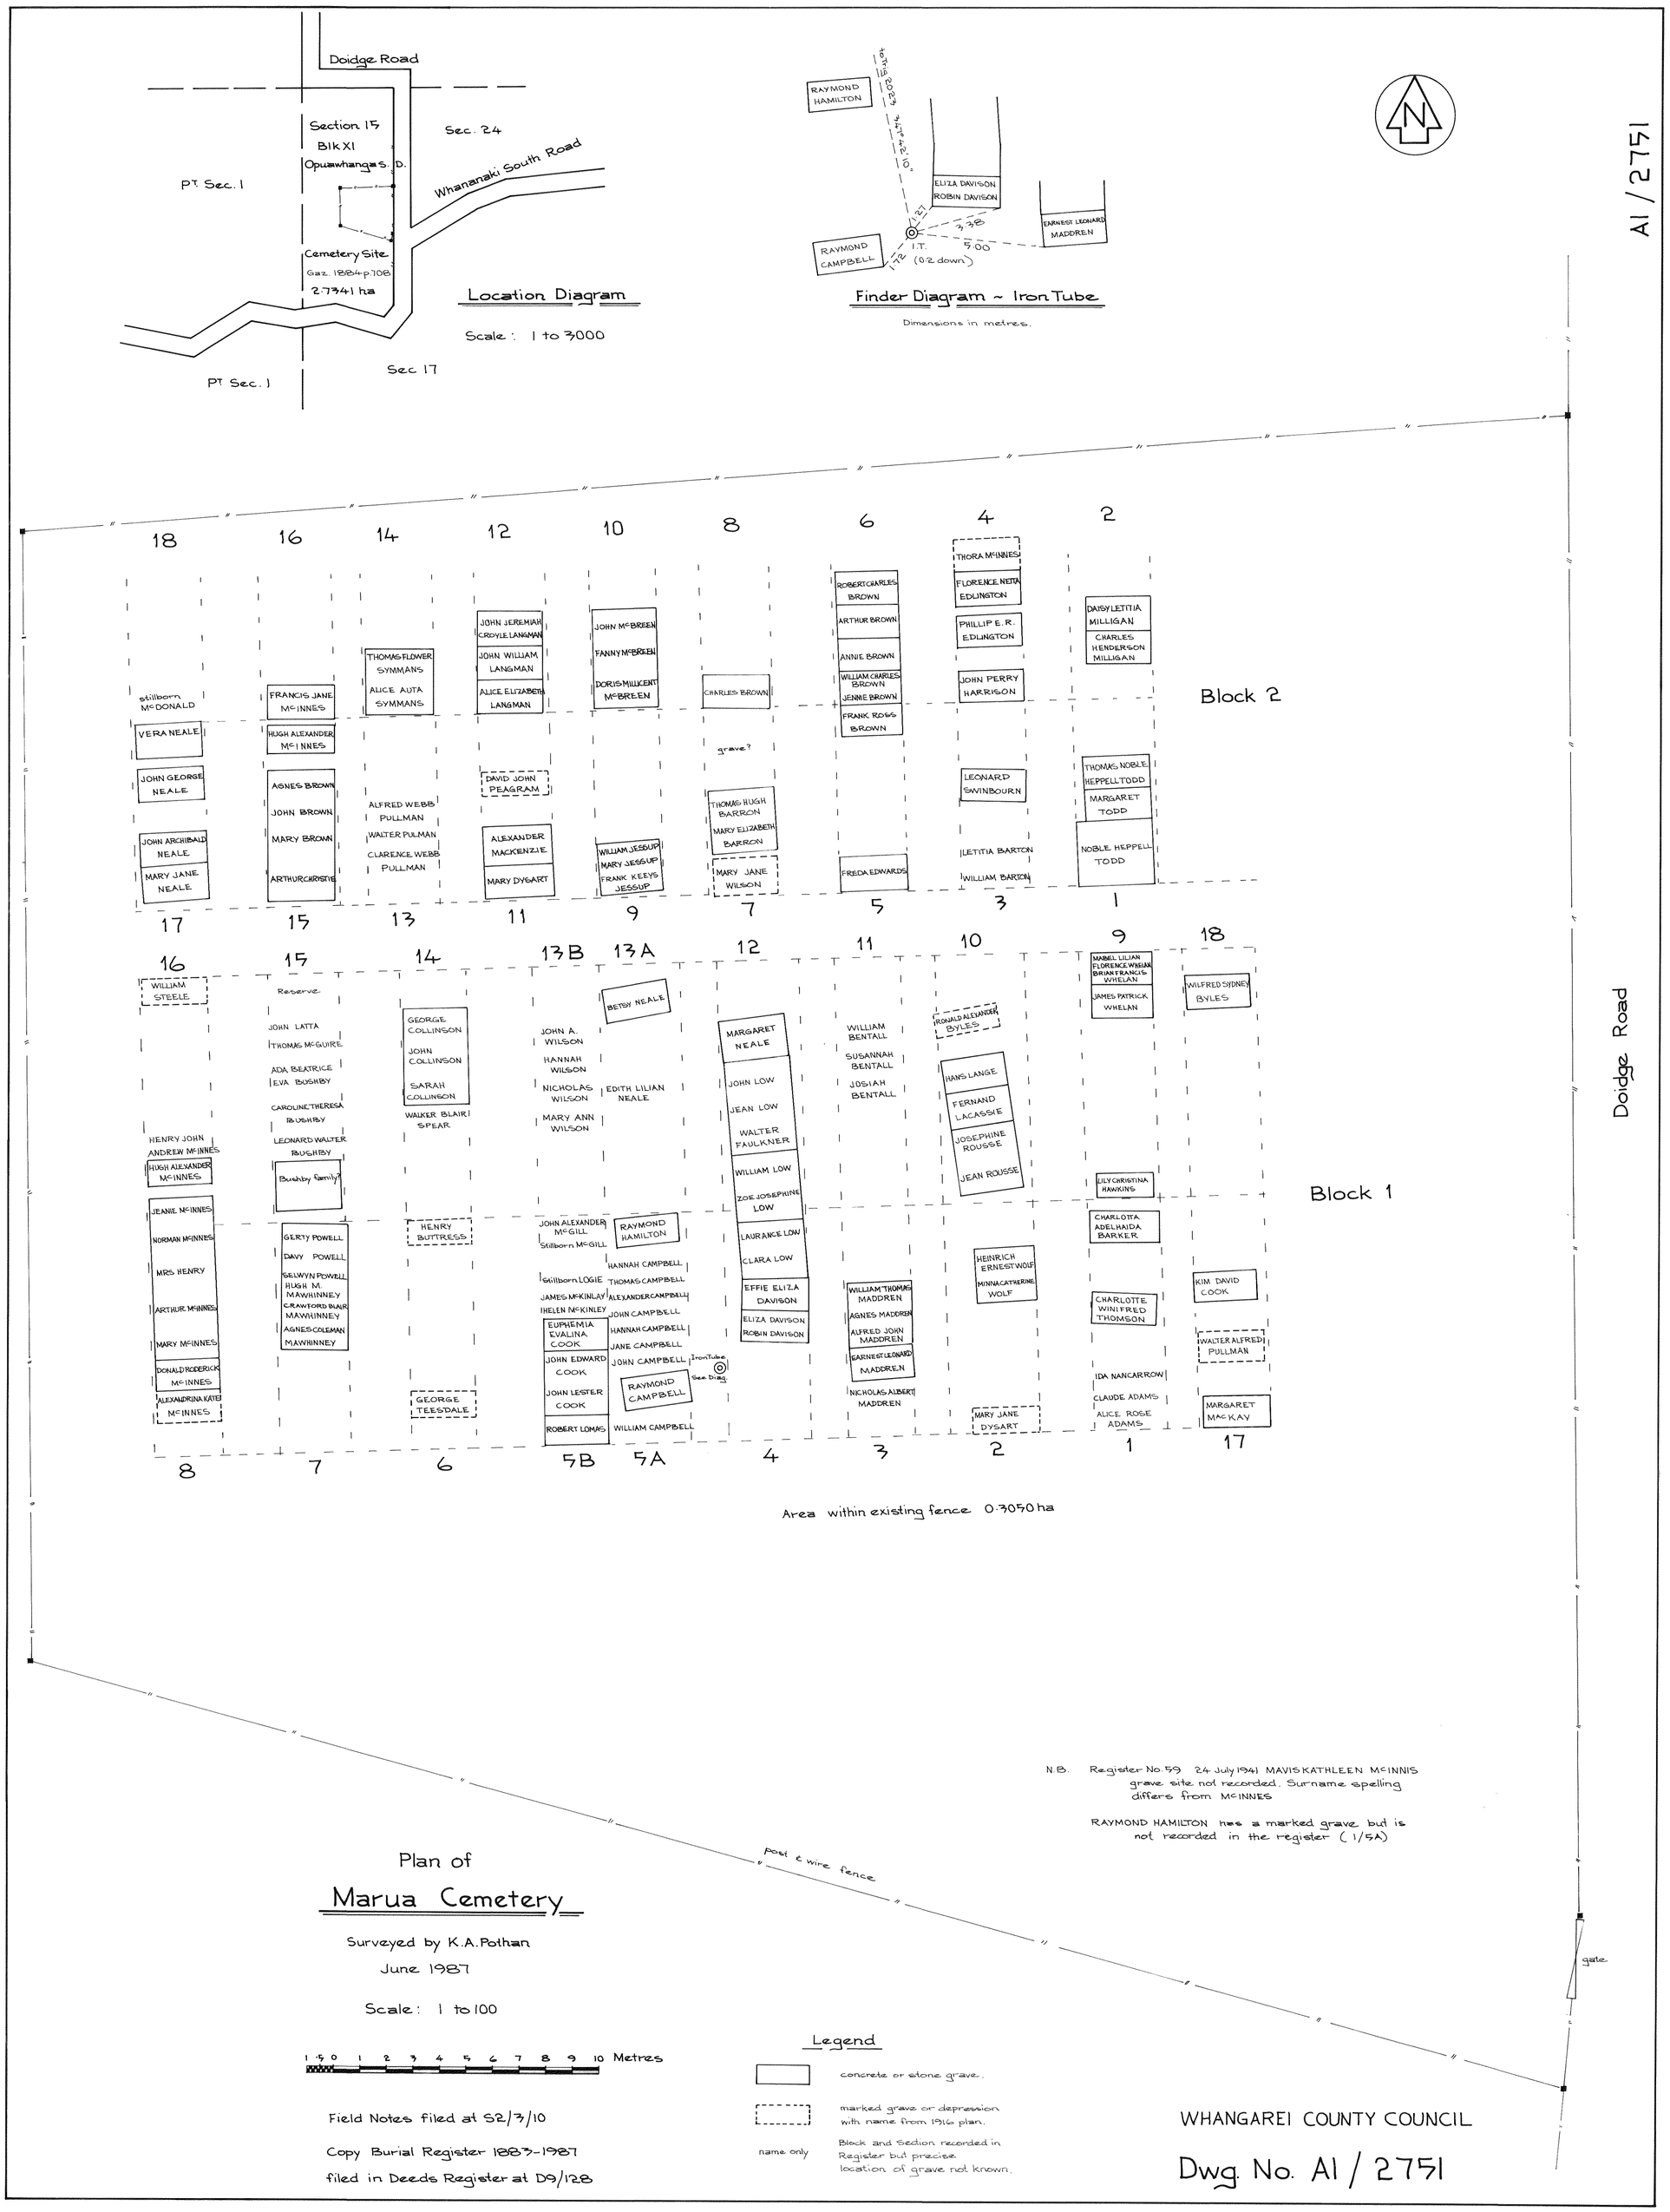
Doidge Road
Section 15
Blk XI
Opuawhanga S. D.
Sec. 24
Pt Sec. 1
Whananaki South Road
Cemetery Site
Gaz. 1884 p.708
2.7341 ha
Pt Sec. 1
Sec 17
Location Diagram
Scale : 1 to 3000
RAYMOND HAMILTON
ELIZA DAVISON
ROBIN DAVISON
EARNEST LEONARD MADDREN
RAYMOND CAMPBELL
I.T.
(0.2 down)
Finder Diagram ~ Iron Tube
Dimensions in metres.
N
A1/2751
Block 2
Block 1
Doidge Road
Area within existing fence 0.3050 ha
post & wire fence
gate
N.B. Register No. 59 24 July 1941 MAVIS KATHLEEN McINNIS grave site not recorded. Surname spelling differs from McINNES
RAYMOND HAMILTON has a marked grave but is not recorded in the register (1/5A)
Plan of
Marua Cemetery
Surveyed by K.A. Pothan
June 1987
Scale : 1 to 100
1 5 0 1 2 3 4 5 6 7 8 9 10 Metres
Field Notes filed at S2/3/10
Copy Burial Register 1883-1987
filed in Deeds Register at D9/128
Legend
concrete or stone grave.
marked grave or depression with name from 1916 plan.
name only
Block and Section recorded in Register but precise location of grave not known.
WHANGAREI COUNTY COUNCIL
Dwg. No. A1 / 2751